FENCING REQUIREMENTS

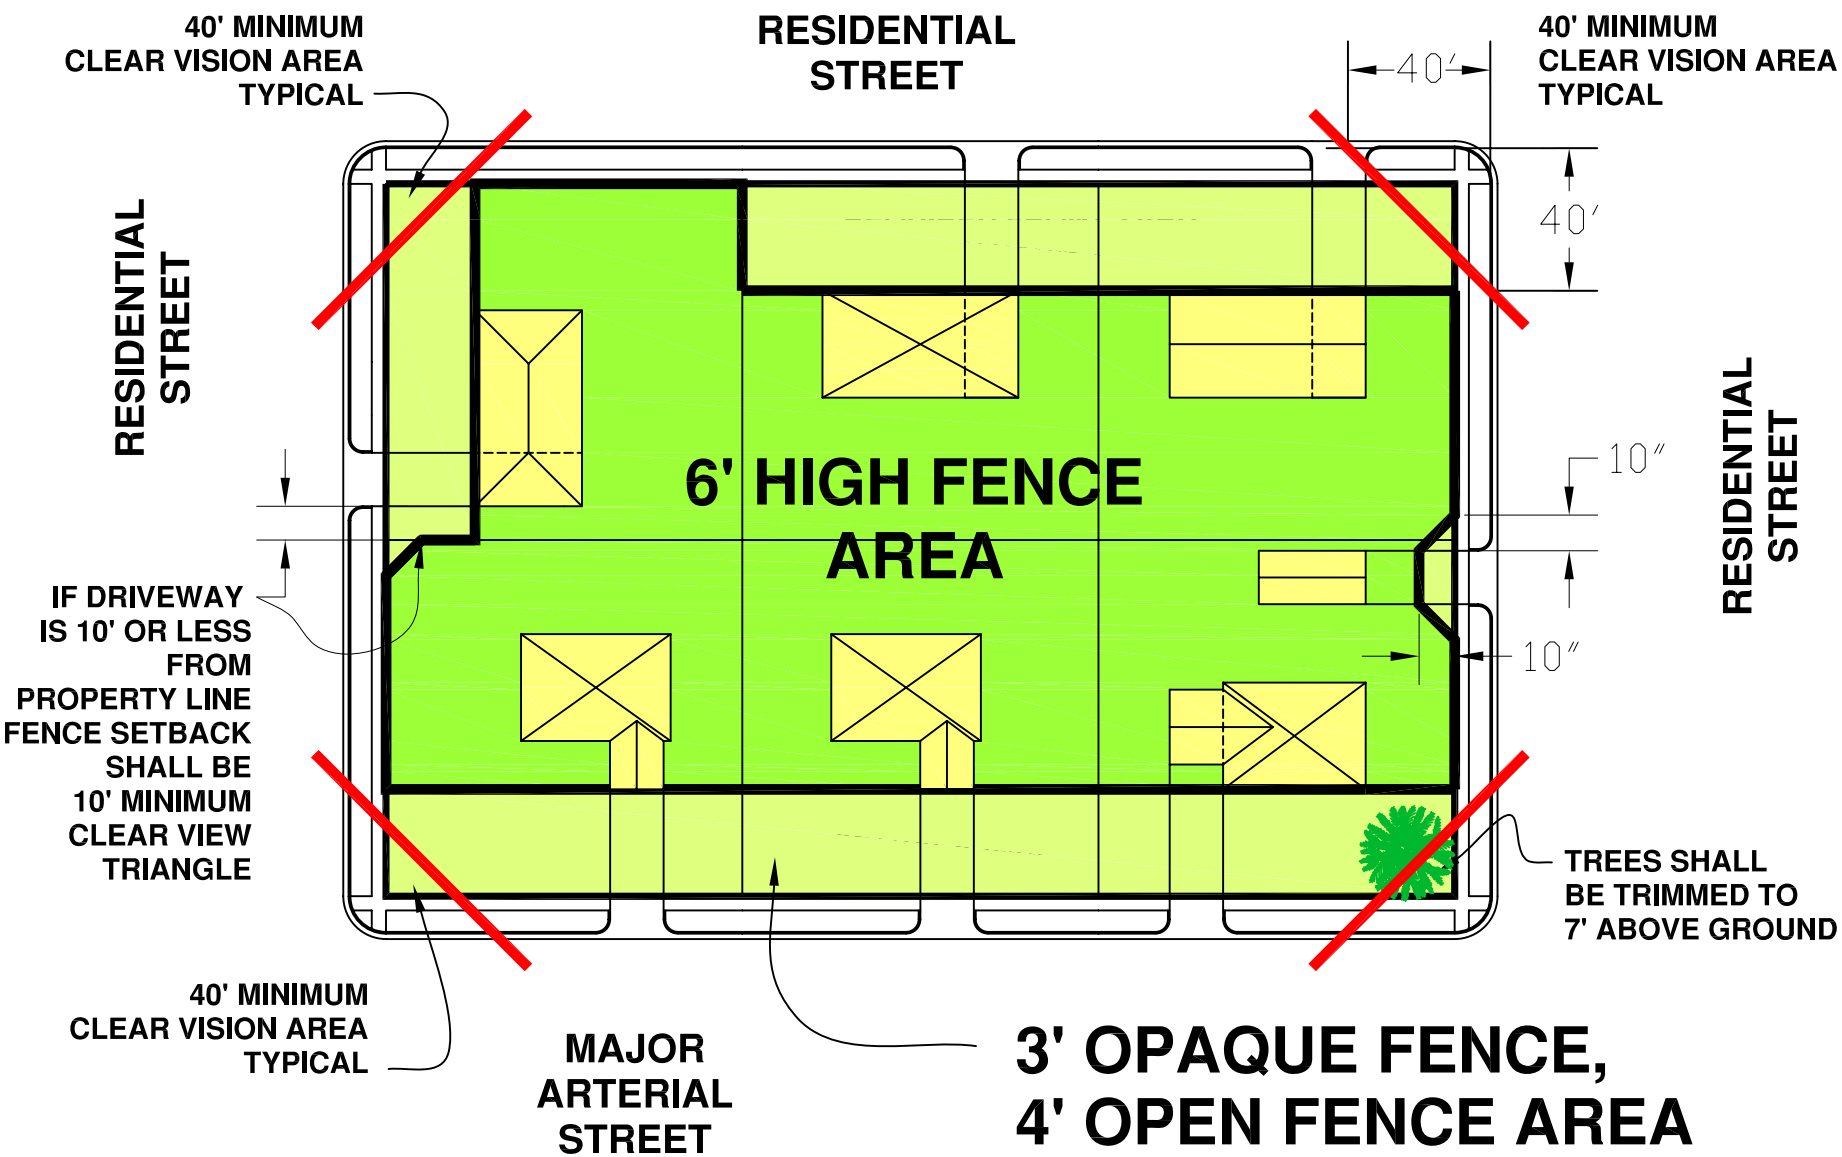

J:\bountiful city drawings\drawings\zoning\fencing requirements.dwg, 2/15/2007 9:47:33 AM