FENCING REQUIREMENTS AND CLEAR VIEW AREAS

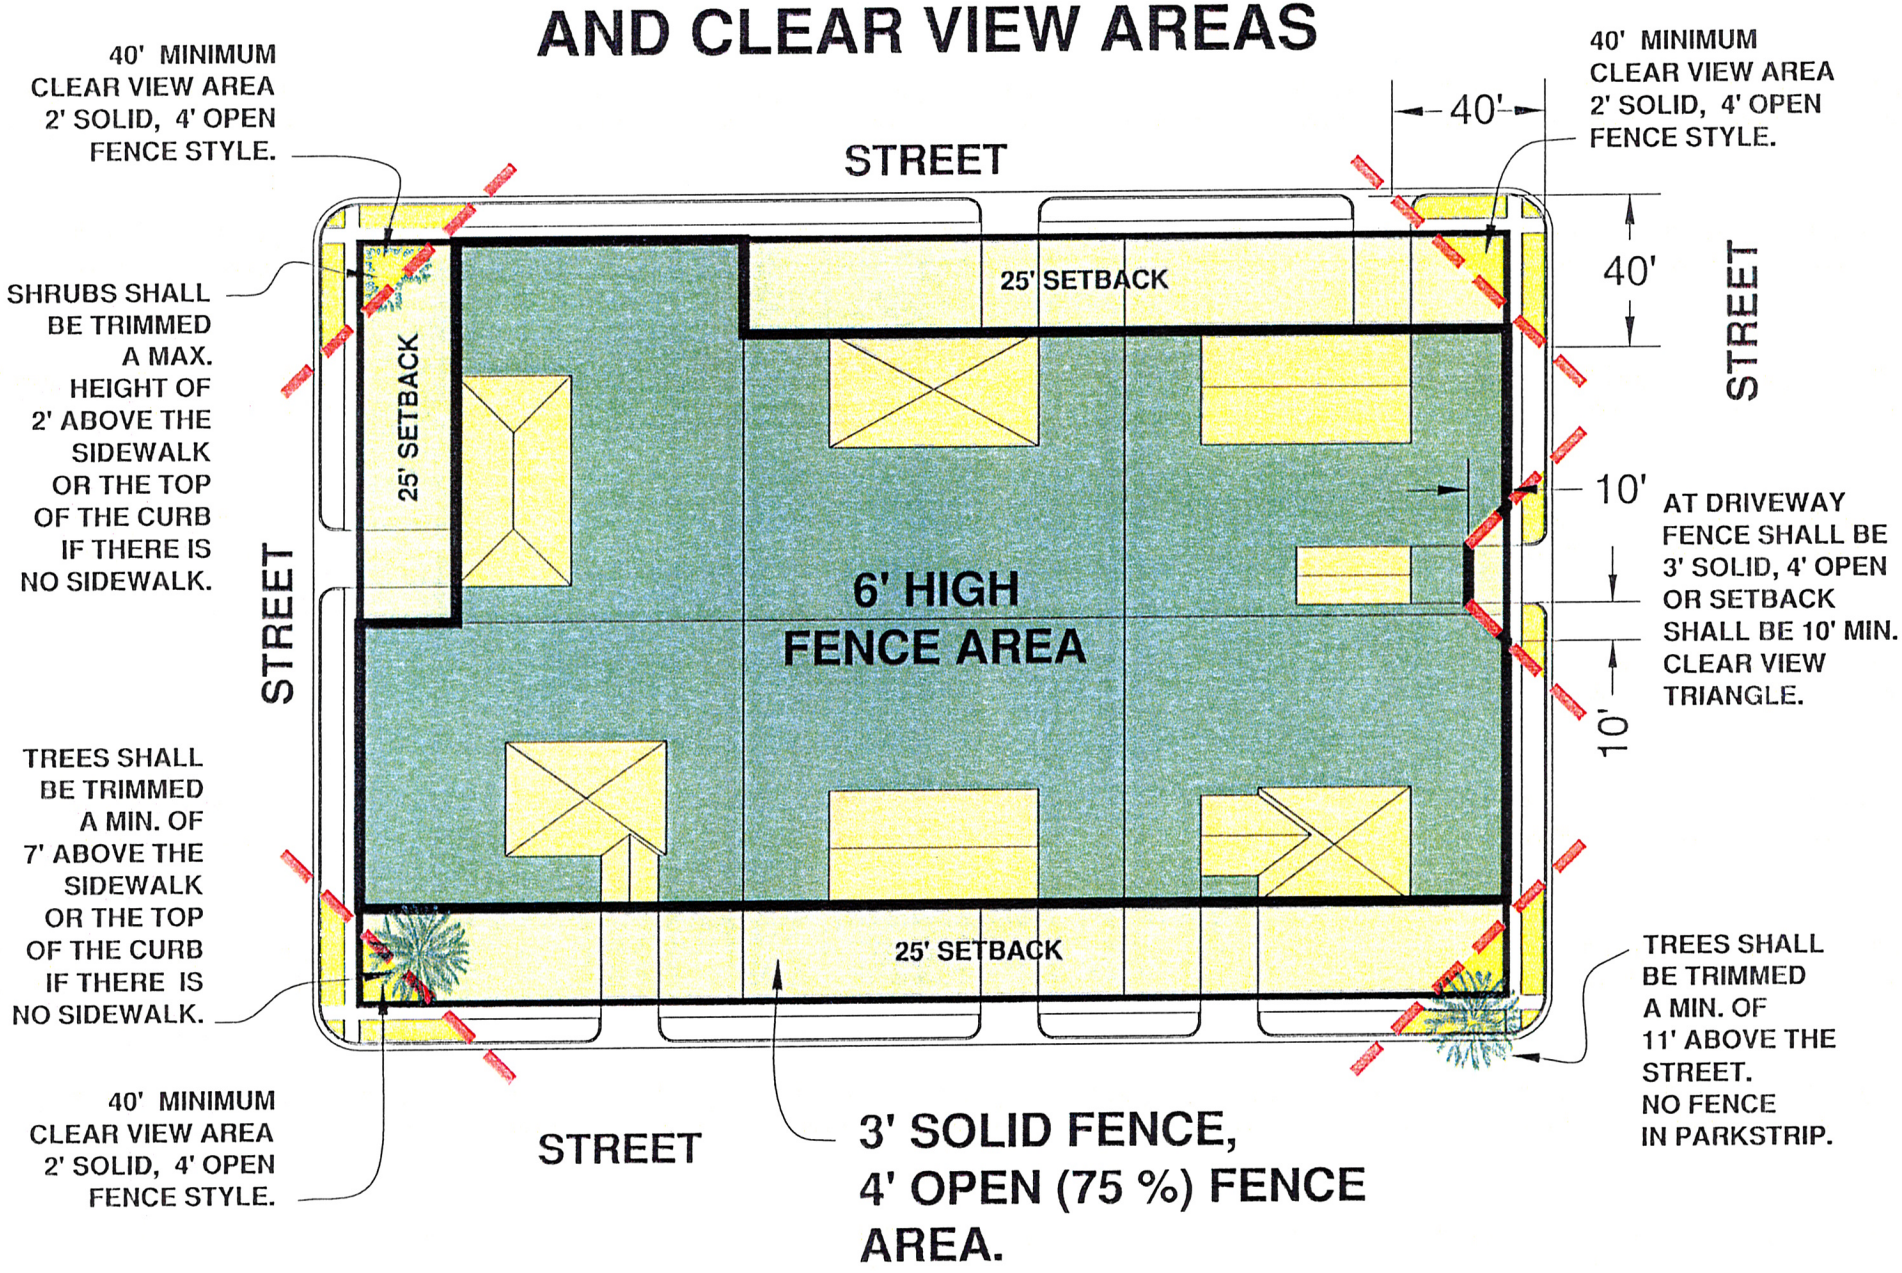

SCALE 1"=50'
12/23/2009 10:02:14 AM